

4 **BUILDING A - WEST ELEVATION**
SCALE: 3/16" = 1'-0"




3 **BUILDING A - EAST ELEVATION**
SCALE: 3/16" = 1'-0"



2 **BUILDING A - SOUTH ELEVATION**
SCALE: 3/16" = 1'-0"



1 **BUILDING A - NORTH ELEVATION**
SCALE: 3/16" = 1'-0"

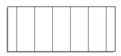

STANDING SEAM METAL ROOFING




ASPHALT SHINGLE



PRE-FINISHED SHAKE SIDING




HORIZONTAL PRE-FINISHED METAL SIDING - DARK

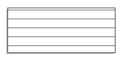

HORIZONTAL PRE-FINISHED METAL SIDING - LIGHT




VERTICAL PREFINISHED BOARD AND BATTEN SIDING

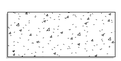


PRECAST CONCRETE




BRICK VENEER SOLDIER COURSE

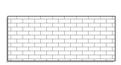


BRICK VENEER MASONRY - RUNNING BOND

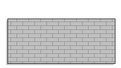

BRICK VENEER MASONRY

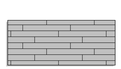

MANUFACTURED STONE VENEER MASONRY - SMOOTH

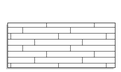

MANUFACTURED STONE VENEER MASONRY - SPILT FACE

MATERIALS LEGEND
SCALE: 1/4" = 1'-0"

JPM ARCHITECTURE INC.
51 Kingston Street
Goderich, ON N7A 3K3
T 519 524 5313
www.JPMArchitecture.ca

PRELIMINARY NOT FOR CONSTRUCTION

Rev No.	DATE	REMARKS
1	13MAY2026	SITE PLAN APPROVAL

ISSUED FOR

All measurements must be checked on the work by the Contractor.
Do not scale the drawing.
Do not use this drawing for construction until sealed and signed by the Architect.
Signing Architect has exercised responsible control with respect to design activities.

AFFORDABLE HOUSING & MUNICIPAL PARK DEVELOPMENT AT BLUEWATER LANDS

BRUCE STREET, PORT ELGIN

ELEVATIONS


SITE PLAN APPROVAL

scale : As indicated


detail : a - Detail number / b - Location drawing (a / b)

drawn : LS
check : JM
date : 13MAY2026
job : 2295.00
sheet : SP7


2026-08-19 4:23:36 PM

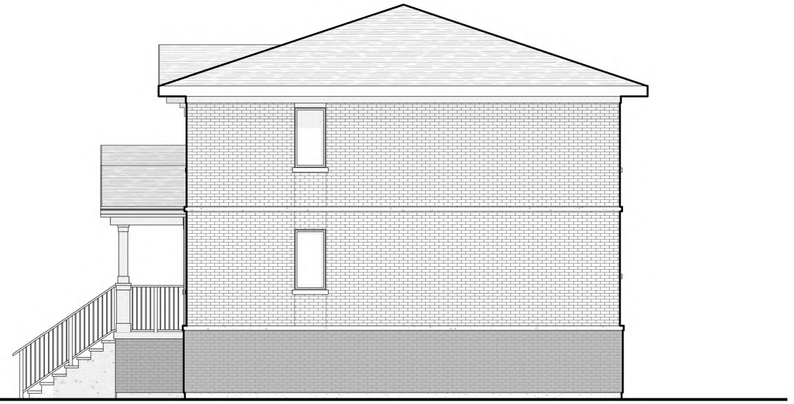

4 **BUILDING B AND C - WEST ELEVATION**
SCALE: 3/16" = 1'-0"

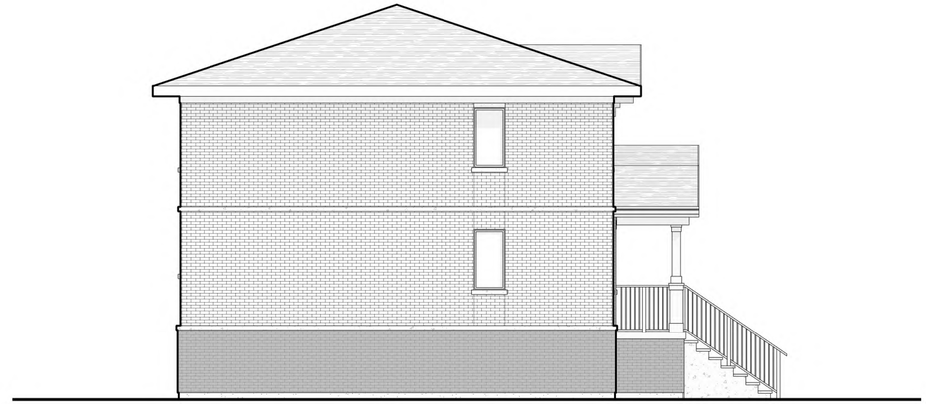


3 **BUILDING B AND C - EAST ELEVATION**
SCALE: 3/16" = 1'-0"

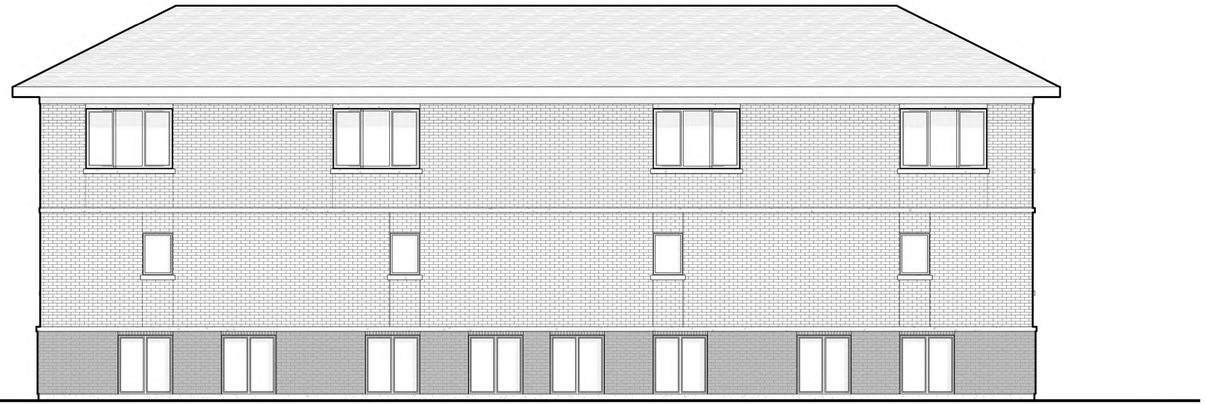

2 **BUILDINGS B AND C - SOUTH ELEVATION**
SCALE: 3/16" = 1'-0"



1 **BUILDINGS B AND C - NORTH ELEVATION**
SCALE: 3/16" = 1'-0"

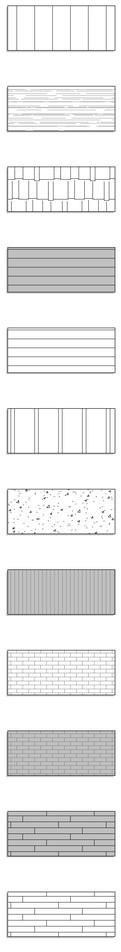

STANDING SEAM METAL ROOFING

ASPHALT SHINGLE

PRE-FINISHED SHAKE SIDING

HORIZONTAL PRE-FINISHED METAL SIDING - DARK

HORIZONTAL PRE-FINISHED METAL SIDING - LIGHT

VERTICAL PREFINISHED BOARD AND BATTEN SIDING

PRECAST CONCRETE

BRICK VENEER SOLDIER COURSE

BRICK VENEER MASONRY - RUNNING BOND

BRICK VENEER MASONRY

MANUFACTURED STONE VENEER MASONRY - SMOOTH

MANUFACTURED STONE VENEER MASONRY - SPLIT FACE

MATERIALS LEGEND
SCALE: 1/4" = 1'-0"

JPM ARCHITECTURE INC.
51 Kingston Street
Goderich, ON N7A 3K3
T 519 524 5313
www.JPMArchitecture.ca

PRELIMINARY NOT FOR CONSTRUCTION

Rev No.	DATE	REMARKS
1	13MAY2026	SITE PLAN APPROVAL

ISSUED FOR

All measurements must be checked on the work by the Contractor.
Do not scale the drawing.
Do not use this drawing for construction until sealed and signed by the Architect.
Signing Architect has exercised responsible control with respect to design activities.

AFFORDABLE HOUSING & MUNICIPAL PARK DEVELOPMENT AT BLUEWATER LANDS

BRUCE STREET, PORT ELGIN

ELEVATIONS

SITE PLAN APPROVAL

scale : As indicated

detail : a - Detail number / b - Location drawing (a/b)

drawn : LS

check : JM

date : 13MAY2026

job : 2295.00

sheet : SP8


2026-08-19 4:24:37 PM



4 **BUILDING D - WEST ELEVATION**
SCALE: 3/16" = 1'-0"




3 **BUILDING D - EAST ELEVATION**
SCALE: 3/16" = 1'-0"

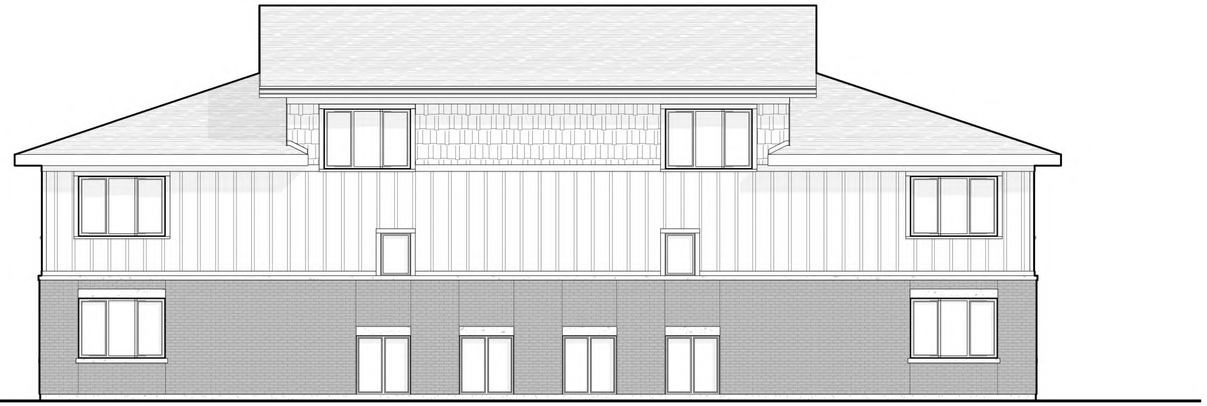

2 **BUILDING D - SOUTH ELEVATION**
SCALE: 3/16" = 1'-0"



1 **BUILDING D - NORTH ELEVATION**
SCALE: 3/16" = 1'-0"

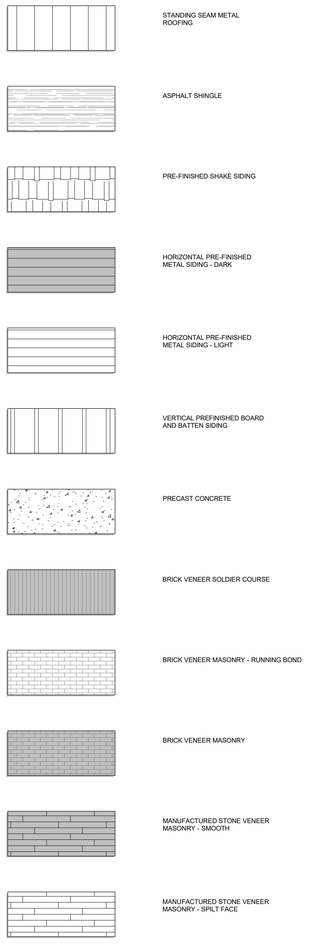

MATERIALS LEGEND
SCALE: 1/4" = 1'-0"

JPM ARCHITECTURE INC.
51 Kingston Street
Goderich, ON N7A 3K3
T 519 524 5313
www.JPMArchitecture.ca

PRELIMINARY NOT FOR CONSTRUCTION

Rev No.	DATE	REMARKS
1	13MAY2026	SITE PLAN APPROVAL

ISSUED FOR

All measurements must be checked on the work by the Contractor.
Do not scale the drawing.
Do not use this drawing for construction until sealed and signed by the Architect.
Signing Architect has exercised responsible control with respect to design activities.

AFFORDABLE HOUSING & MUNICIPAL PARK DEVELOPMENT AT BLUEWATER LANDS

BRUCE STREET, PORT ELGIN

ELEVATIONS


SITE PLAN APPROVAL

scale : As indicated

detail : a - Detail number / b - Location drawing (a / b)

drawn : LS
check : JM
date : 13MAY2026
job : 2295.00
sheet : SP9

2026-08-19 4:25:33 PM

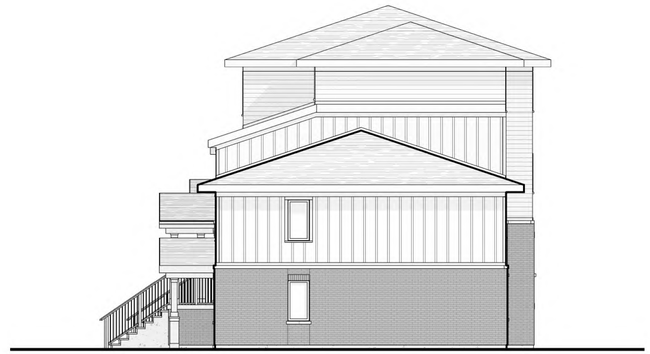

4 **BUILDING E, F, AND G SIDE ELEVATION**
SCALE: 1/8" = 1'-0"



3 **BUILDINGS E, F AND G SIDE ELEVATION**
SCALE: 1/8" = 1'-0"



2 **BUILDINGS E, F and G BACK ELEVATION**
SCALE: 1/8" = 1'-0"



1 **BUILDINGS E, F and G - FRONT ELEVATION**
SCALE: 1/8" = 1'-0"

STANDING SEAM METAL ROOFING

ASPHALT SHINGLE

PRE-FINISHED SHAKE SIDING

HORIZONTAL PRE-FINISHED METAL SIDING - DARK

HORIZONTAL PRE-FINISHED METAL SIDING - LIGHT

VERTICAL PREFINISHED BOARD AND BATTEN SIDING

PRECAST CONCRETE

BRICK VENEER SOLDIER COURSE

BRICK VENEER MASONRY - RUNNING BOND

BRICK VENEER MASONRY

MANUFACTURED STONE VENEER MASONRY - SMOOTH

MANUFACTURED STONE VENEER MASONRY - SPILT FACE

MATERIALS LEGEND
SCALE: 1/4" = 1'-0"

JPM ARCHITECTURE INC.
51 Kingston Street
Goderich, ON N7A 3K3
T 519 524 5313
www.JPMArchitecture.ca

PRELIMINARY NOT FOR CONSTRUCTION

Rev No.	DATE	REMARKS
1	13MAY2026	SITE PLAN APPROVAL

ISSUED FOR

All measurements must be checked on the work by the Contractor.
Do not scale the drawing.
Do not use this drawing for construction until sealed and signed by the Architect.
Signing Architect has exercised responsible control with respect to design activities.

AFFORDABLE HOUSING & MUNICIPAL PARK DEVELOPMENT AT BLUEWATER LANDS

BRUCE STREET, PORT ELGIN

ELEVATIONS


SITE PLAN APPROVAL

scale : As indicated

detail : a - Detail number / b - Location drawing (a/b)

drawn : LS
check : JM
date : 13MAY2026
job : 2295.00
sheet : SP10

2026-08-19 4:26:21 PM

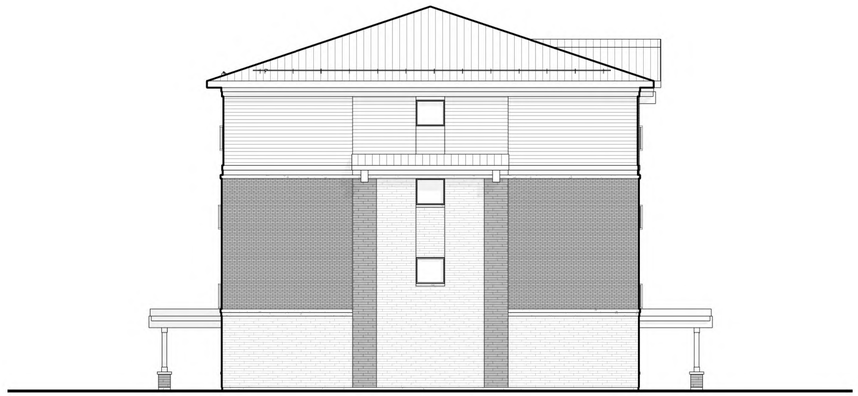

4 **APARTMENT H - WEST ELEVATION**
SCALE: 1" = 10'-0"




3 **APARTMENT H - EAST ELEVATION**
SCALE: 1" = 10'-0"



2 **APARTMENT H - NORTH ELEVATION**
SCALE: 1" = 10'-0"



1 **APARTMENT H - SOUTH ELEVATION**
SCALE: 1" = 10'-0"

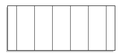

STANDING SEAM METAL ROOFING



ASPHALT SHINGLE




PRE-FINISHED SHAKE SIDING




HORIZONTAL PRE-FINISHED METAL SIDING - DARK



HORIZONTAL PRE-FINISHED METAL SIDING - LIGHT

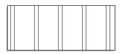


VERTICAL PREFINISHED BOARD AND BATTEN SIDING

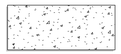


PRECAST CONCRETE




BRICK VENEER SOLDIER COURSE

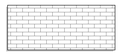


BRICK VENEER MASONRY - RUNNING BOND

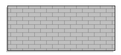

BRICK VENEER MASONRY

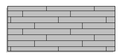

MANUFACTURED STONE VENEER MASONRY - SMOOTH

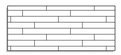

MANUFACTURED STONE VENEER MASONRY - SPILT FACE

MATERIALS LEGEND
SCALE: 1/4" = 1'-0"

JPM ARCHITECTURE INC.
51 Kingston Street
Goderich, ON N7A 3K3
T 519 524 5313
www.JPMArchitecture.ca

PRELIMINARY NOT FOR CONSTRUCTION

Rev No.	DATE	REMARKS
1	13MAY2026	SITE PLAN APPROVAL

ISSUED FOR

All measurements must be checked on the work by the Contractor.
Do not scale the drawing.
Do not use this drawing for construction until sealed and signed by the Architect.
Signing Architect has exercised responsible control with respect to design activities.

AFFORDABLE HOUSING & MUNICIPAL PARK DEVELOPMENT AT BLUEWATER LANDS

BRUCE STREET, PORT ELGIN

ELEVATIONS

SITE PLAN APPROVAL

scale : As indicated


detail : a - Detail number / b - Location drawing (a / b)

drawn : LS
check : JM
date : 13MAY2026
job : 2295.00
sheet : SP11

2026-08-19 4:26:54 PM



4 **BUILDING J - WEST ELEVATION**
SCALE: 1" = 10'-0"

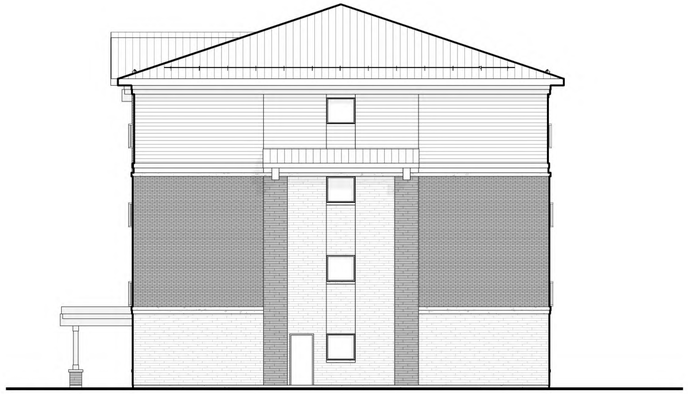


3 **BUILDING J - EAST ELEVATION**
SCALE: 1" = 10'-0"



2 **BUILDING J - NORTH ELEVATION**
SCALE: 1" = 10'-0"



1 **BUILDING J - SOUTH ELEVATION**
SCALE: 1" = 10'-0"

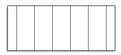

STANDING SEAM METAL ROOFING



ASPHALT SHINGLE



PRE-FINISHED SHAKE SIDING




HORIZONTAL PRE-FINISHED METAL SIDING - DARK



HORIZONTAL PRE-FINISHED METAL SIDING - LIGHT




VERTICAL PREFINISHED BOARD AND BATTEN SIDING

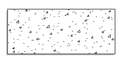


PRECAST CONCRETE




BRICK VENEER SOLDIER COURSE

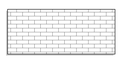


BRICK VENEER MASONRY - RUNNING BOND

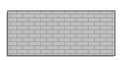

BRICK VENEER MASONRY

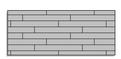

MANUFACTURED STONE VENEER MASONRY - SMOOTH

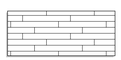

MANUFACTURED STONE VENEER MASONRY - SPILT FACE

MATERIALS LEGEND
SCALE: 1/4" = 1'-0"

JPM ARCHITECTURE INC.
51 Kingston Street
Goderich, ON N7A 3K3
T 519 524 5313
www.JPMArchitecture.ca

PRELIMINARY NOT FOR CONSTRUCTION

Rev No.	DATE	REMARKS
1	13MAY2026	SITE PLAN APPROVAL

ISSUED FOR

All measurements must be checked on the work by the Contractor.
Do not scale the drawing.
Do not use this drawing for construction until sealed and signed by the Architect.
Signing Architect has exercised responsible control with respect to design activities.

AFFORDABLE HOUSING & MUNICIPAL PARK DEVELOPMENT AT BLUEWATER LANDS

BRUCE STREET, PORT ELGIN

ELEVATIONS

SITE PLAN APPROVAL

scale : As indicated

detail : a - Detail number / b - Location drawing (a / b)

drawn : LS

check : JM

date : 13MAY2026

job : 2295.00

sheet : SP12

2026-08-19 4:27:57 PM