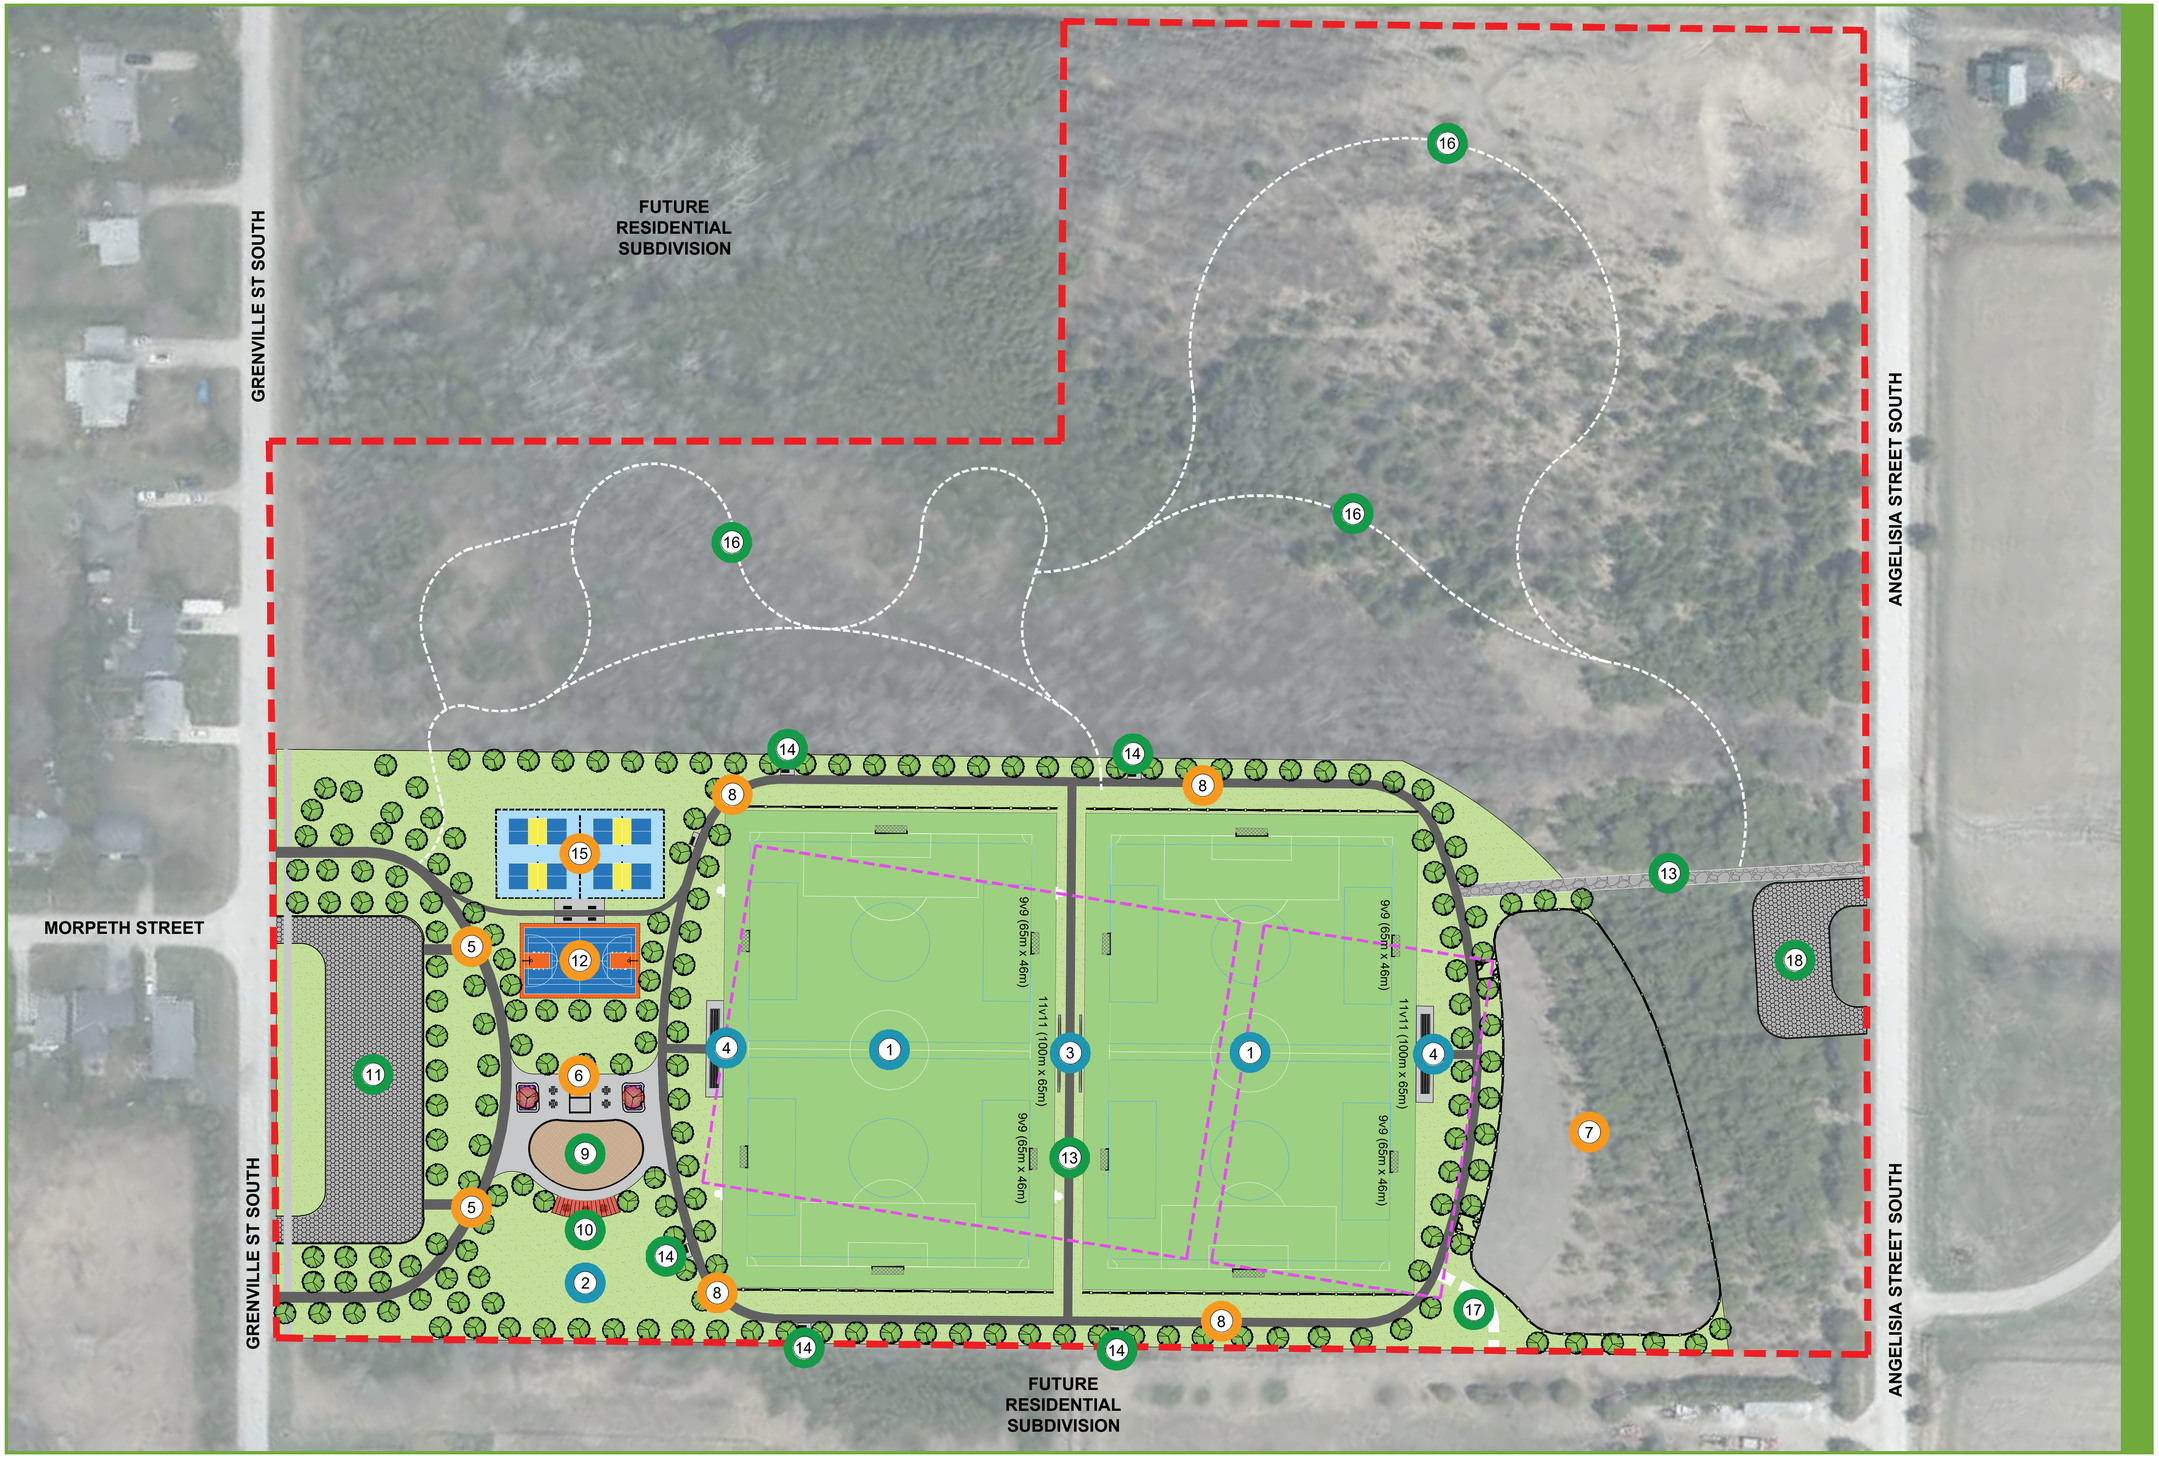

LEGEND

- PROPERTY LIMIT
- PARKING AREA
- ASPHALT PAVING
- CONCRETE PAVING
- SAFETY SURFACING
- SOD
- CHAIN LINK FENCE
- PROPOSED DECIDUOUS TREE
- BENCH
- EXISTING SOCCER FIELD LOCATION
- NATURAL TREADWAY TRAIL
- SPORTS FIELD LIGHT
- GATHERING TABLES

KEYS

1. FULL SIZE SOCCER FIELD (SOD) (1 LIT FIELD)
2. PASSIVE OPEN SPACE
3. PLAYERS BENCHES
4. BLEACHERS
5. ASPHALT PATH
6. WASHROOM AND STORAGE BUILDING (4 SEASON)
7. OFF LEASH DOG PARK 4045 sq.m
8. WALKING LOOP
9. JR./SR. PLAYGROUND 340 sq.m
10. SHADE STRUCTURE AND GATHERING TABLES (4m X 13m - 12 PERSON CAPACITY)
11. REDEVELOPED NEW GRANULAR PARKING LOT
12. MULTI-USE BASKETBALL COURT / NON-REFRIDGERATED ICE RINK USE
13. STONE DUST PATH
14. SEATING NODE
15. PICKLEBALL COURTS
16. NATURAL TREADWAY WOODLAND WALKING TRAIL
17. CONNECTION TO FUTURE RESIDENTIAL SUBDIVISION
18. NEW PARKING AREA

PHASE 1 PHASE 2 PHASE 3

1:650

Saugeen Shores

landscape planning
LANDSCAPE ARCHITECTS

HELLIWELL PARK MASTERPLAN

PREFERRED CONCEPT

FEBRUARY 2024